

# ARCHANA DIAMOND

@ Rudraram , Hyderabad



**BANK LOAN AVAILABLE**

**Greater People can join at Great places at  
Archana Diamond Residential Villa Plots**






Site Plan Showing In Sy No 311, 314, 315,  
316, 317, 318, 297, 298


LAYOUT PLAN

Erdanoor Village  
@ Rudraram , Hyderabad  
12 ACRES 35 GUNTAS

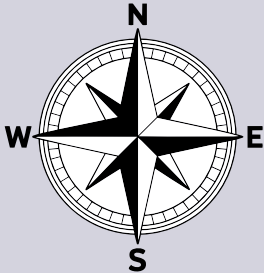



LOCATION MAP  
NOT TO SCALE

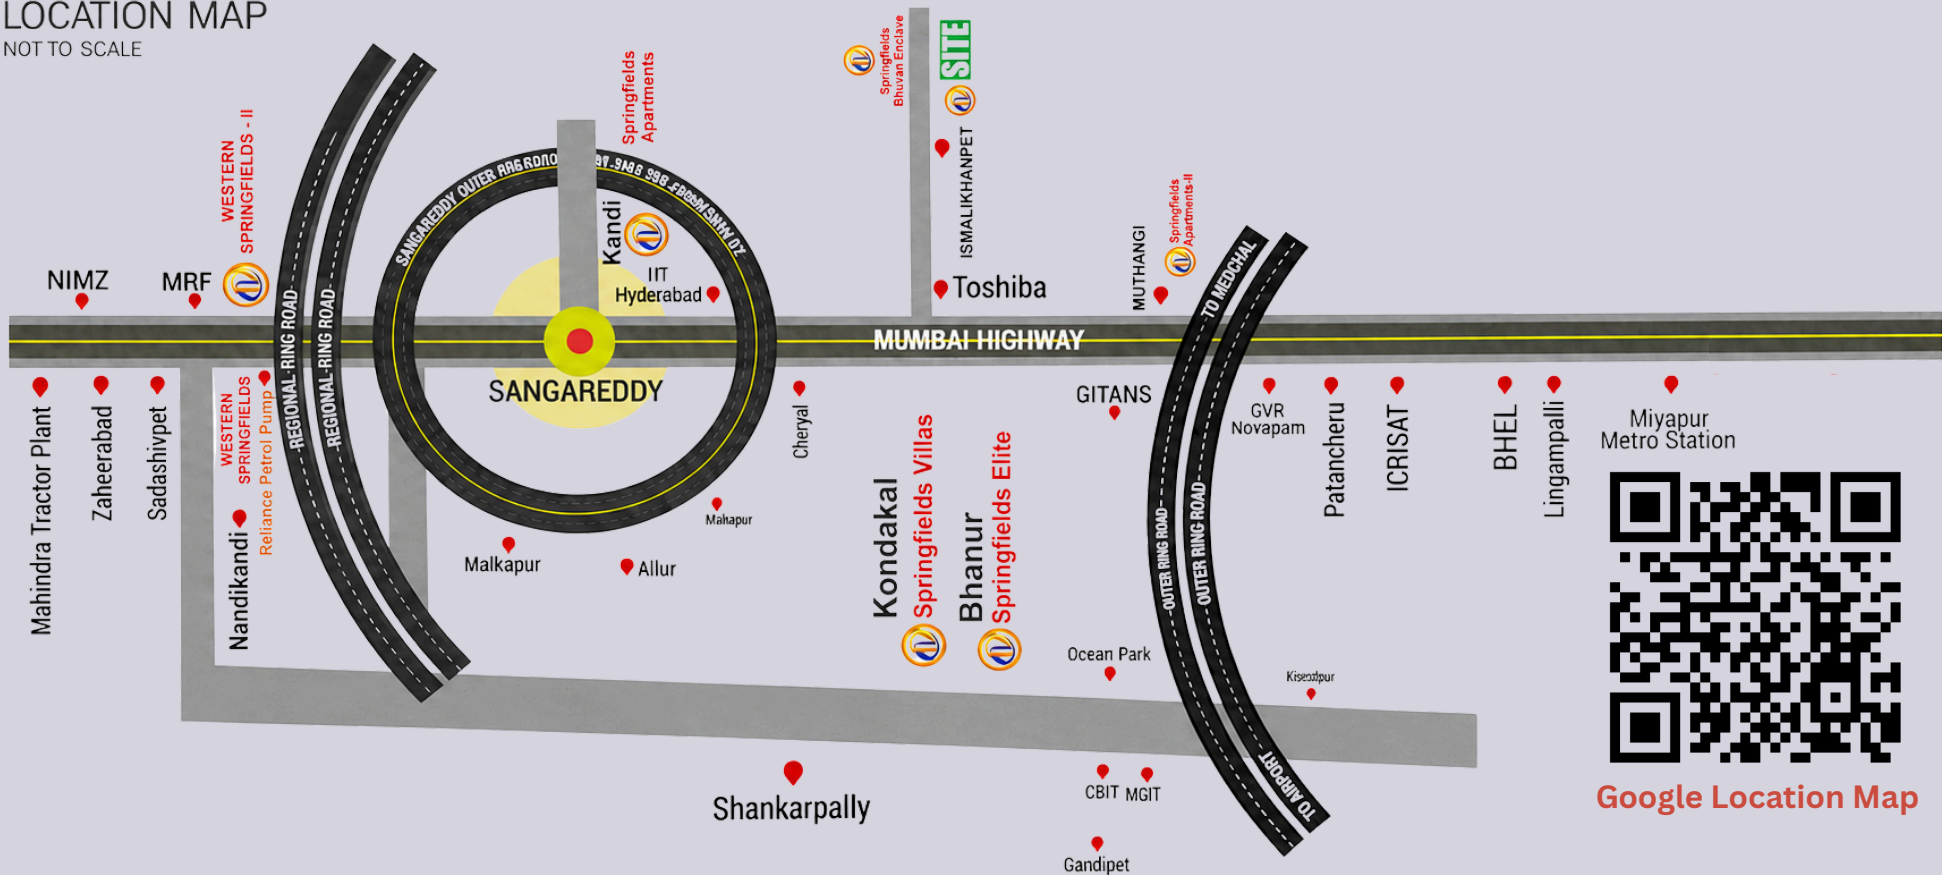

Google Location Map



GITAM & GAYATRI Colleges



SRI GANESH TEMPLE  
Ganesh Gadda



IIT CAMPUS KANDI

### Project Highlights

- Grand Entrance Arch
- 100% Vastu
- As per HMDA Norms 60', 40' & 33 BT Roads
- Underground drainage
- Water line with each plot
- Electricity to all Roads with lighting
- Entire site with compound wall
- Children Park and Avenue Plantation
- Foot Path
- Security Room & Gates
- Clear title with Spot Registration

### Office Address

## MILESTONE INFRA GROUP

501, Madhu Residency, OPP: MEDICOVER  
Hospital, Patrika Nagar, HI-TECH City,  
Hyderabad, Telangana , 500081

